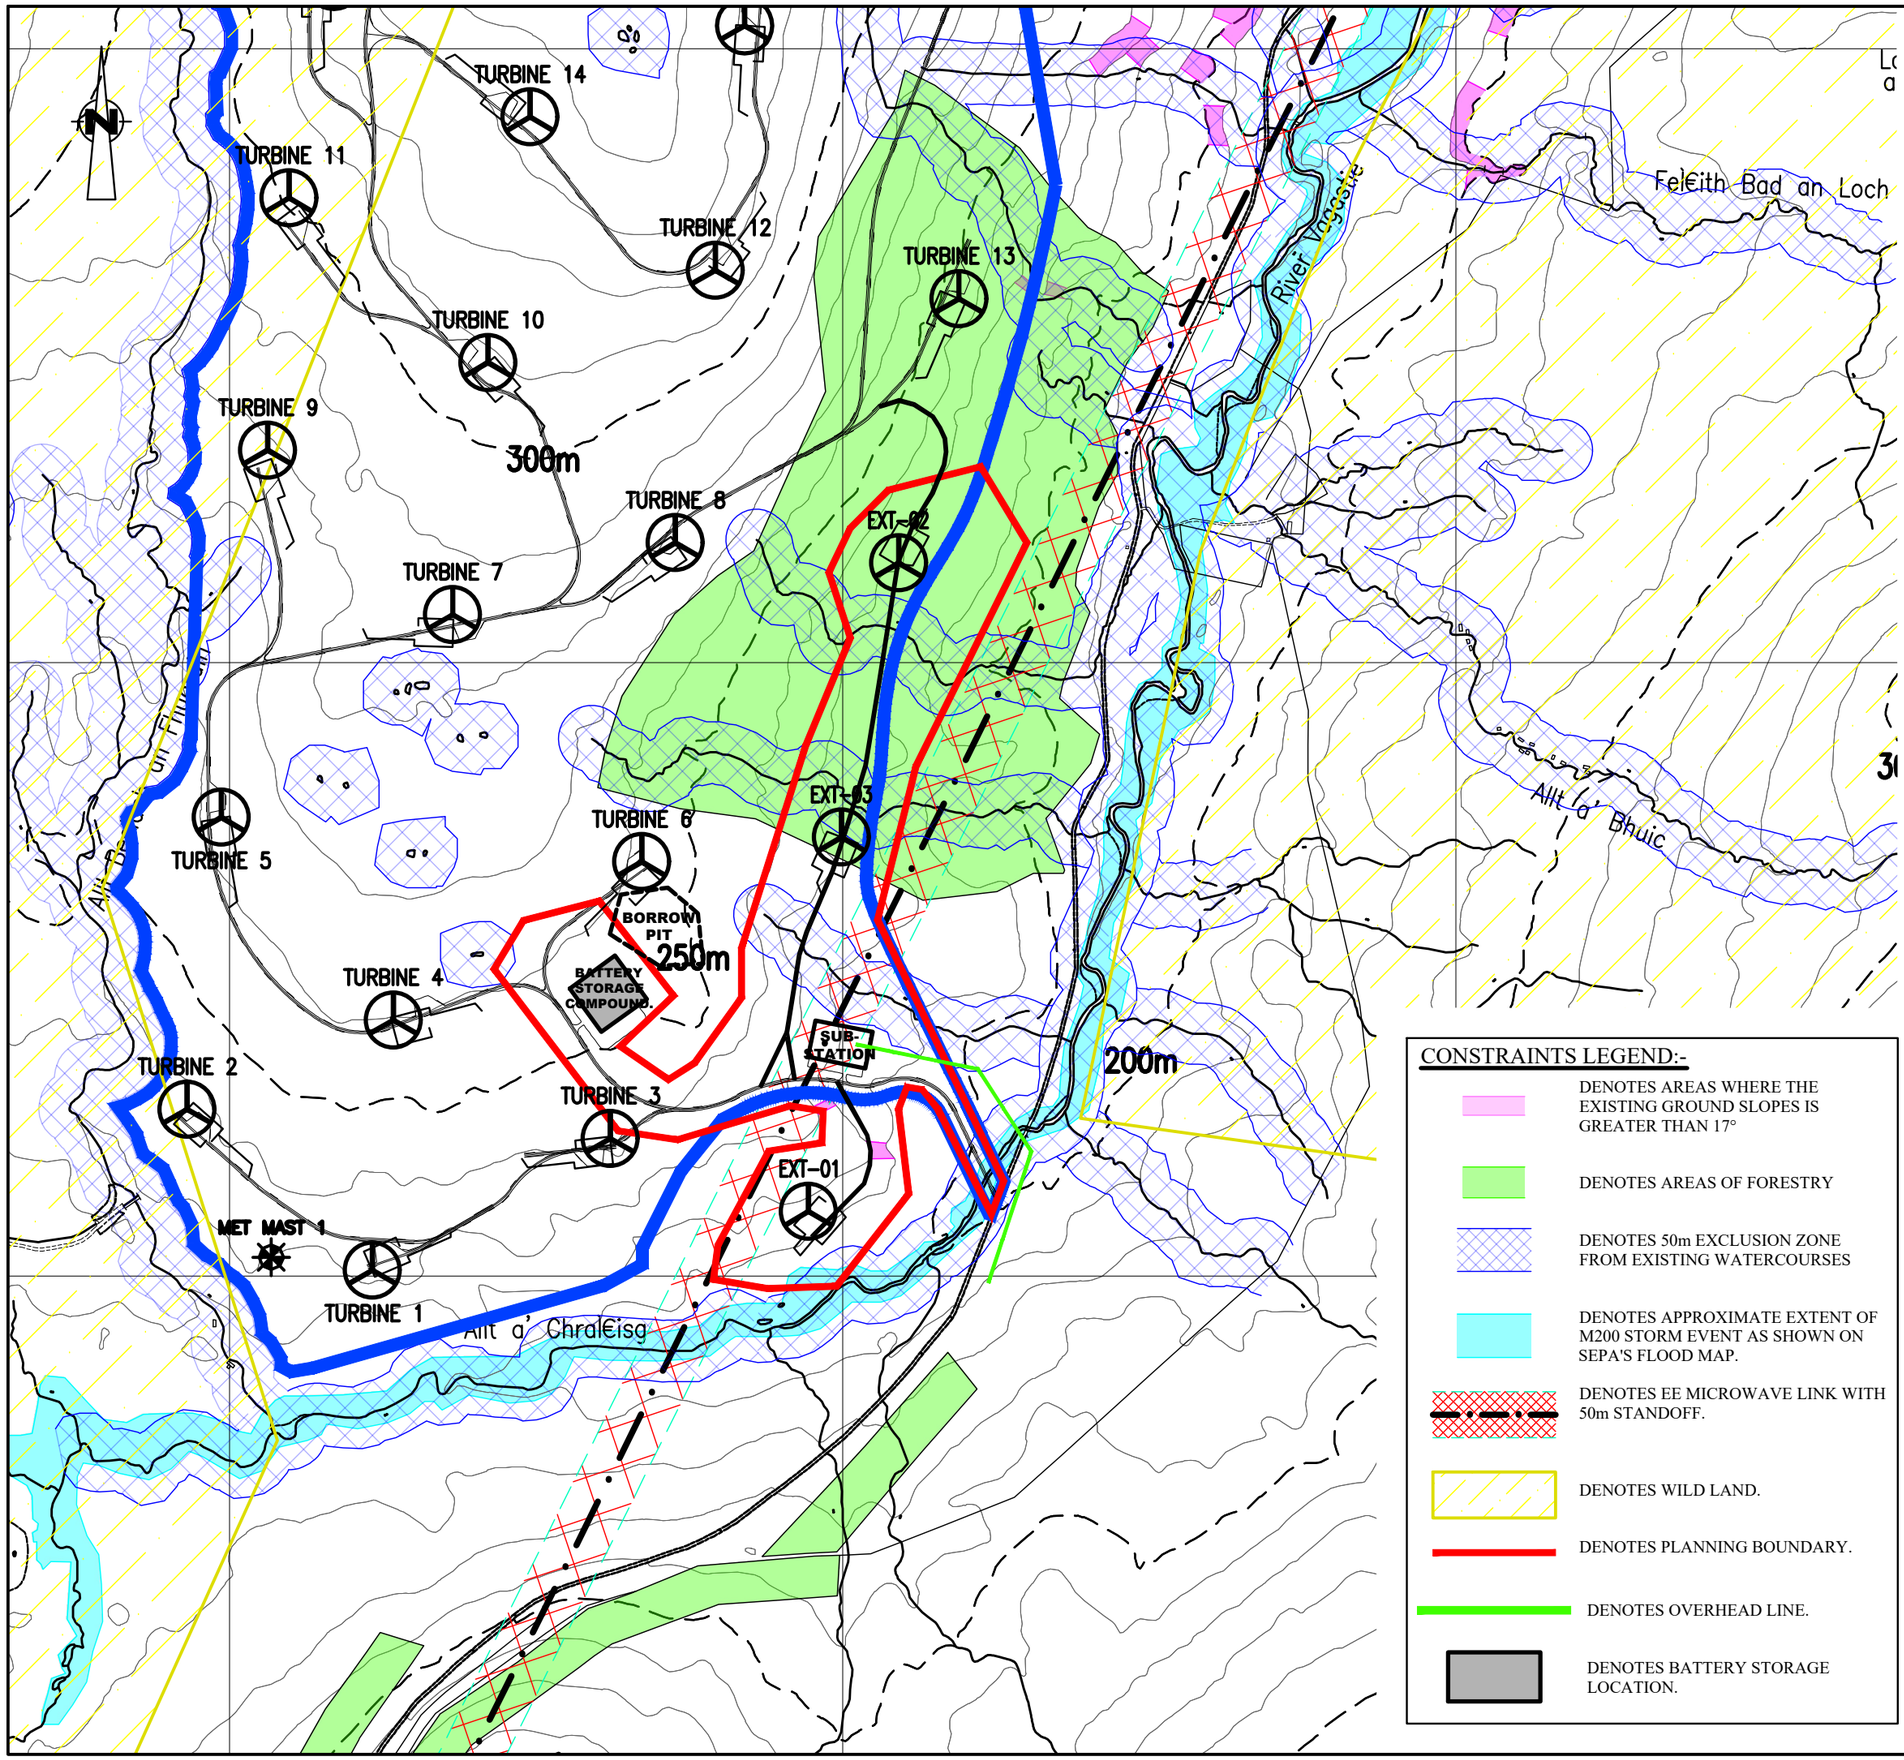

CONSTRAINTS LEGEND:-

- DENOTES AREAS WHERE THE EXISTING GROUND SLOPES IS GREATER THAN 17°
- DENOTES AREAS OF FORESTRY
- DENOTES 50m EXCLUSION ZONE FROM EXISTING WATERCOURSES
- DENOTES APPROXIMATE EXTENT OF M200 STORM EVENT AS SHOWN ON SEPA'S FLOOD MAP.
- DENOTES EE MICROWAVE LINK WITH 50m STANDOFF.
- DENOTES WILD LAND.
- DENOTES PLANNING BOUNDARY.
- DENOTES OVERHEAD LINE.
- DENOTES BATTERY STORAGE LOCATION.

Map Scale 1:500,000

Rev.	By	App.	Description	Date
-	-	-	-	-
-	-	-	-	-
P03	SNC	-	AMENDED TO USE NEW TEMPLATE.	06/06/2023
P02	SNC	-	GENERAL UPDATE.	27/01/2022
P01	SNC	-	TURBINE ADDED TO LAYOUT , BOUNDARY UPDATED.	21/01/2022

© THE COPYRIGHT OF THIS DRAWING SUBSISTS WITH RAMSAY and CHALMERS

ERG
EVOLVING ENERGIES

Creag Riabhach Wind Farm Extension

Figure 3.2a: Scoping Layout

Drawing number	Imp.	Dcs.	Type.	Prog.	Rev.
CRE-RAC-ZZ-XX-DR-C-0107-P03	CRE	RAC	C	0107	P03

Date:	Map Scale:
2023-06-06	1:10,000

Prepared by:	Checked by:	Approved by:
SNC	-	-

Page size: A3 (420 x 297 mm)

OSGC 1936 / British National Grid

Contains OS Data © Crown copyright and database right 2022